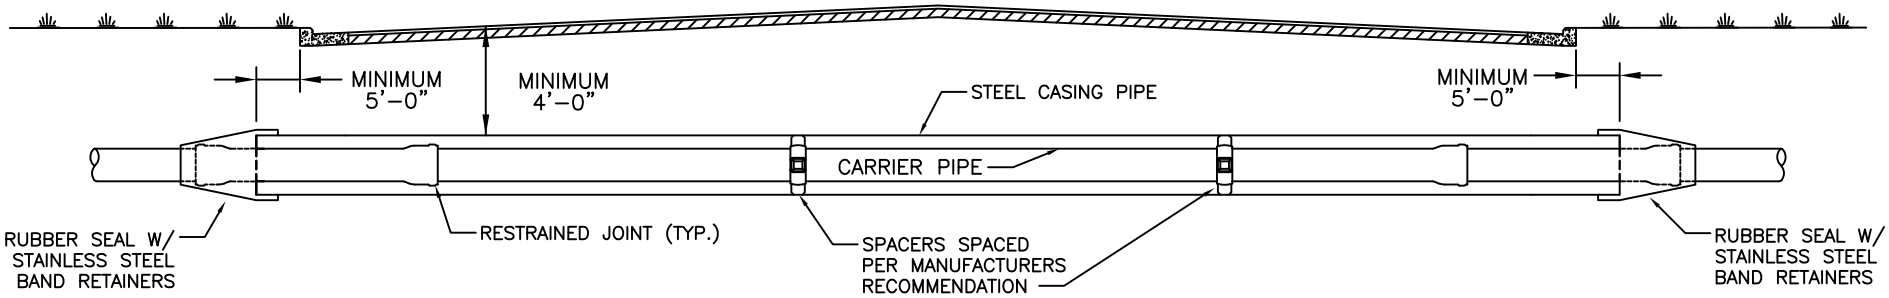

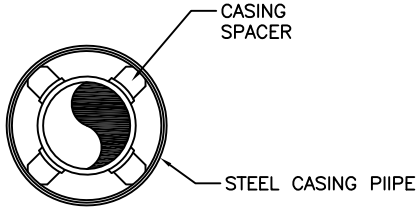

CARRIER PIPE NOMINAL DIAMETER (IN)	CASING PIPE NOMINAL DIAMETER (IN)	CASING PIPE THICKNESS (IN)
4	12	0.250
6	14	0.250
8	16	0.250
10	18	0.250
12	20	0.250
14	24	0.250
16	24	0.250

NOTES:

1. JOINTS INSIDE CASING PIPE SHALL BE RESTRAINED.
2. ENDS OF CASING PIPE SHALL BE SEALED WITH RUBBER END SEALS.
3. ALL COUNTY ROAD CROSSINGS SHALL BE INSTALLED IN ACCORDANCE WITH APPLICABLE STATE AND LOCAL STANDARDS.
4. ALL STATE HIGHWAY CROSSINGS SHALL BE INSTALLED IN ACCORDANCE WITH APPLICABLE STATE AND LOCAL STANDARDS.
5. ALL RAILROAD CROSSING SHALL BE INSTALLED IN ACCORDANCE WITH THE GOVERNING AGENCY'S REGULATIONS AND IN ACCORDANCE WITH PERMIT REQUIREMENTS.
6. CASING SPACERS TO BE INSTALLED IN ACCORDANCE WITH ECUA SPECIFICATIONS.

ECUA
EMERALD COAST
UTILITIES AUTHORITY

SCALE: N.T.S.
DATE: 12/18/14

TYPICAL JACK AND BORE

DETAIL

D-65