ALL WORK SHALL BE DONE IN ACCORDANCE WITH THE LATEST EDITION OF E.C.U.A.'S ENGINEERING MANUAL.

ECUA PROJECT INSPECTOR: _____

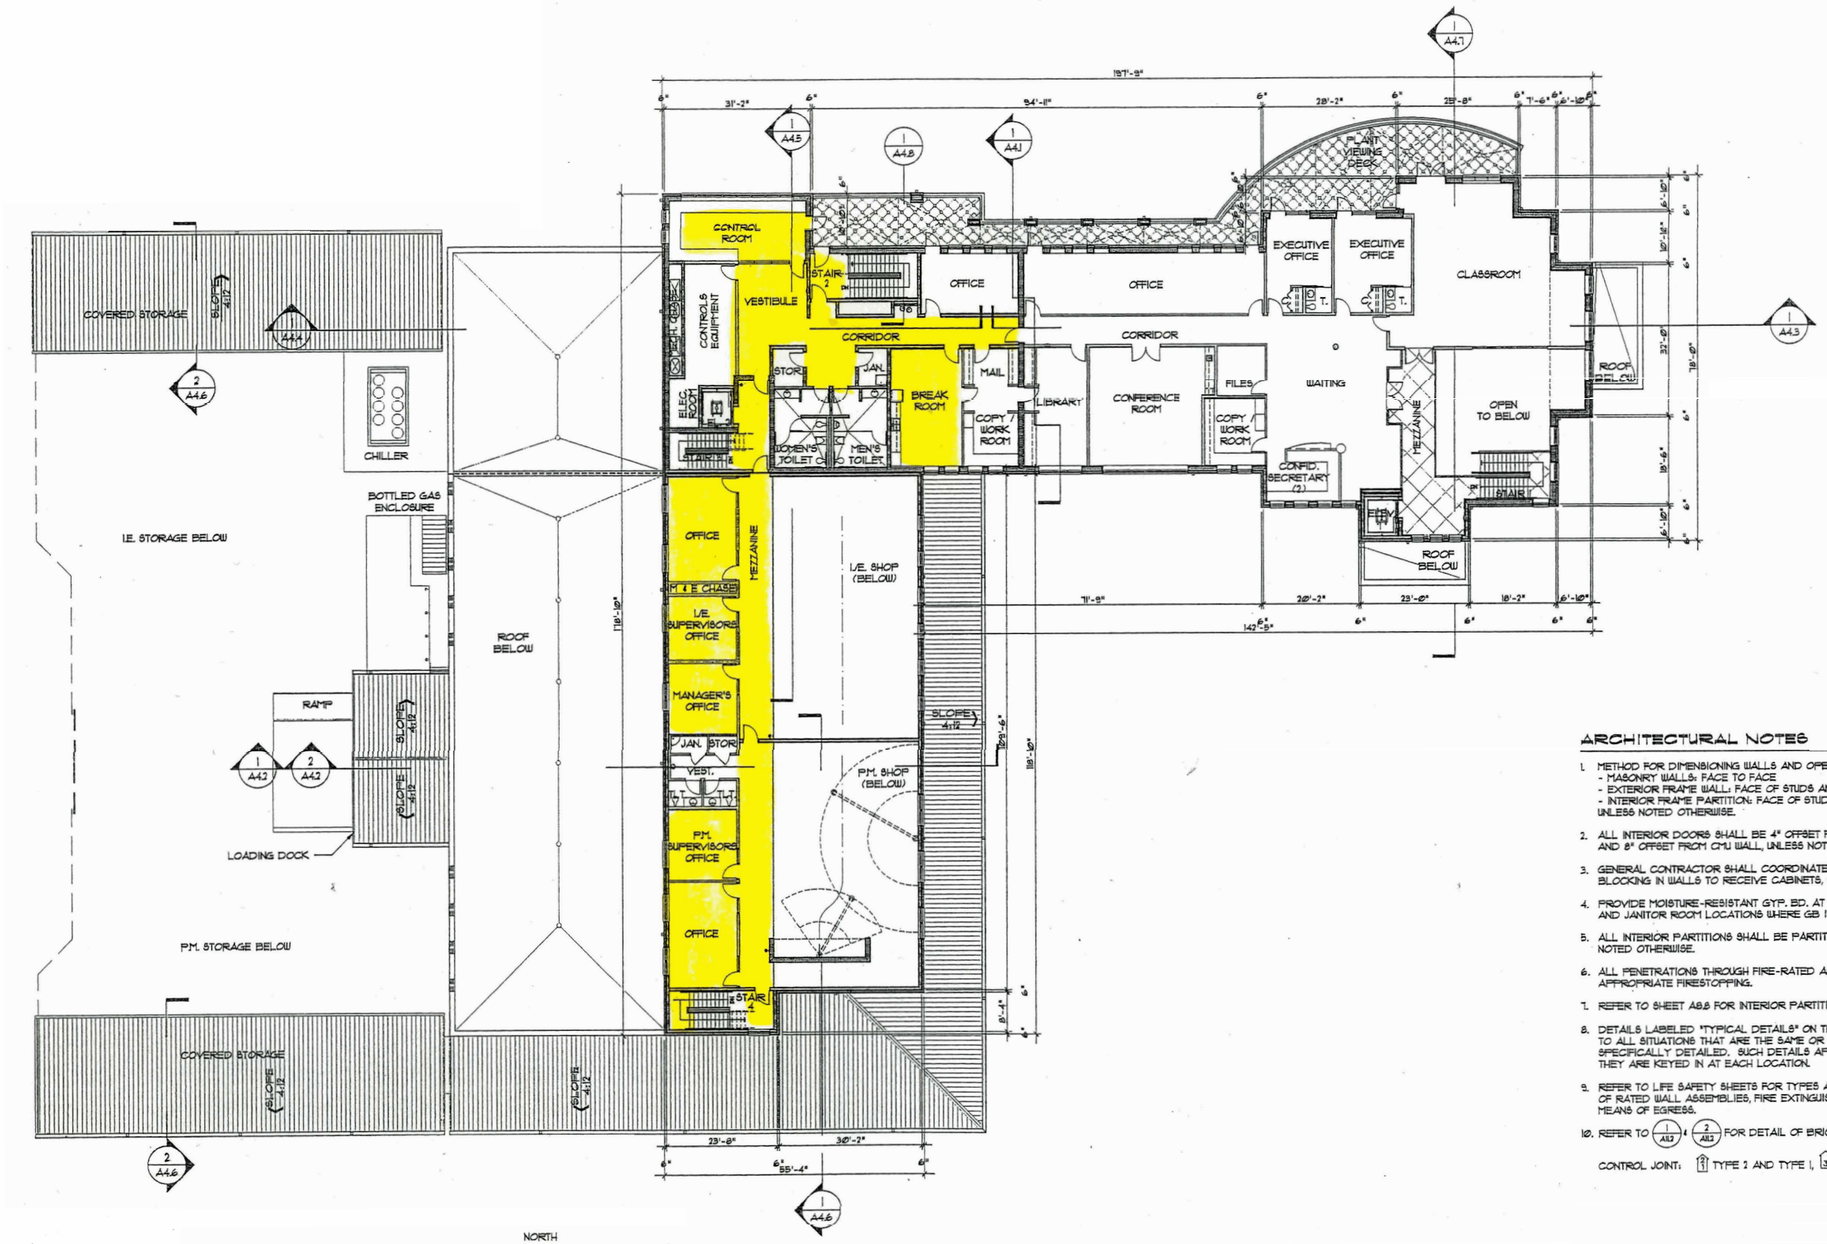

1 / A12 OVERALL SECOND FLOOR PLAN

SCALE : 1/16"=1'-0"

ARCHITECTURAL NOTES

1. METHOD FOR DIMENSIONING WALLS AND OPENING:
   - MASONRY WALLS: FACE TO FACE
   - EXTERIOR FRAME WALL: FACE OF STUDS AND CENTER OF OPENING.
   - INTERIOR FRAME PARTITION: FACE OF STUDS.

   UNLESS NOTED OTHERWISE.
2. ALL INTERIOR DOORS SHALL BE 4" OFFSET FROM FINISH OF STUD WALL AND 8" OFFSET FROM CMU WALL, UNLESS NOTED OTHERWISE.
3. GENERAL CONTRACTOR SHALL COORDINATE THE LOCATION OF REQUIRED BLOCKING IN WALLS TO RECEIVE CABINETS, SHELVING, TOILET ACCESSORIES, ETC..
4. PROVIDE MOISTURE-RESISTANT GYP. BD. AT ALL TOILET ROOMS AND JANITOR ROOM LOCATIONS WHERE GB IS REQ'D. UNLESS NOTED OTHERWISE.
5. ALL INTERIOR PARTITIONS SHALL BE PARTITION TYPE 1 UNLESS NOTED OTHERWISE.
6. ALL PENETRATIONS THROUGH FIRE-RATED ASSEMBLIES SHALL HAVE APPROPRIATE FIRESTOPPING.
7. REFER TO SHEET A8.8 FOR INTERIOR PARTITION TYPES.
8. DETAILS LABELED "TYPICAL DETAILS" ON THE DRAWINGS APPLY TO ALL SITUATIONS THAT ARE THE SAME OR SIMILAR TO THOSE SPECIFICALLY DETAILED. SUCH DETAILS APPLY WHETHER OR NOT THEY ARE KEYED IN AT EACH LOCATION.
9. REFER TO LIFE SAFETY SHEETS FOR TYPES AND LOCATIONS OF RATED WALL ASSEMBLIES, FIRE EXTINGUISHER LOCATIONS, AND MEANS OF EGRESS.
10. REFER TO (1 / A12) & (2 / A12) FOR DETAIL OF BRICK MASONRY &

    CONTROL JOINT: 1 TYPE 2 AND TYPE 1, 3 TYPE 3

Hatch Mott MacDonald
Hatch Mott MacDonald Florida, LLC.
Architects Engineers Surveyors
AA - C00000035 EB - 0000155 LB - 0006713
5111 North 12th Avenue (32504)
P.O. Box 2826 (32513-2826)
Pensacola, Florida
Telephone: (850) 494-8811 ■ Fax: (850) 494-8119

CENTRAL WATER RECLAMATION FACILITY
ADMINISTRATION, OPERATIONS/
MAINTENANCE BUILDING

ESCAMBIA COUNTY, FLORIDA
EMERALD COAST UTILITIES AUTHORITY
E.C.U.A. PROJECT No. CS141B

EMERALD COAST UTILITIES AUTHORITY

REV.	REVISION	DATE
6	ISSUED FOR CONST.	1-15-19

DATE: JANUARY 2009
DESIGNED BY: E. SHAW, J. EARL
DRAWN BY: D. SCHNEIDER
PROJECT ARCHITECT: E. SHAW
PROJECT MANAGER: B. NEU
H.M.M.F. PROJECT NUMBER: 227905B901

ISSUED FOR CONSTRUCTION

FINLEY SKOCDOPOLE
FLORIDA CERTIFICATION NO. - AR 0016749

DATE

AFIX STAMP

SHEET TITLE:

OVERALL SECOND LEVEL PLAN

"ATTACHMENT 4"

This drawing is the property of Hatch Mott MacDonald Florida , LLC., and they not be reproduced without written permission. This document should not be relied on or used for circumstances other than those for which it was originally prepared and for which Hatch Mott MacDonald was contracted and. Hatch Mott MacDonald accepts no responsibility for this document to any party other than the person or entity by whom it was commissioned.