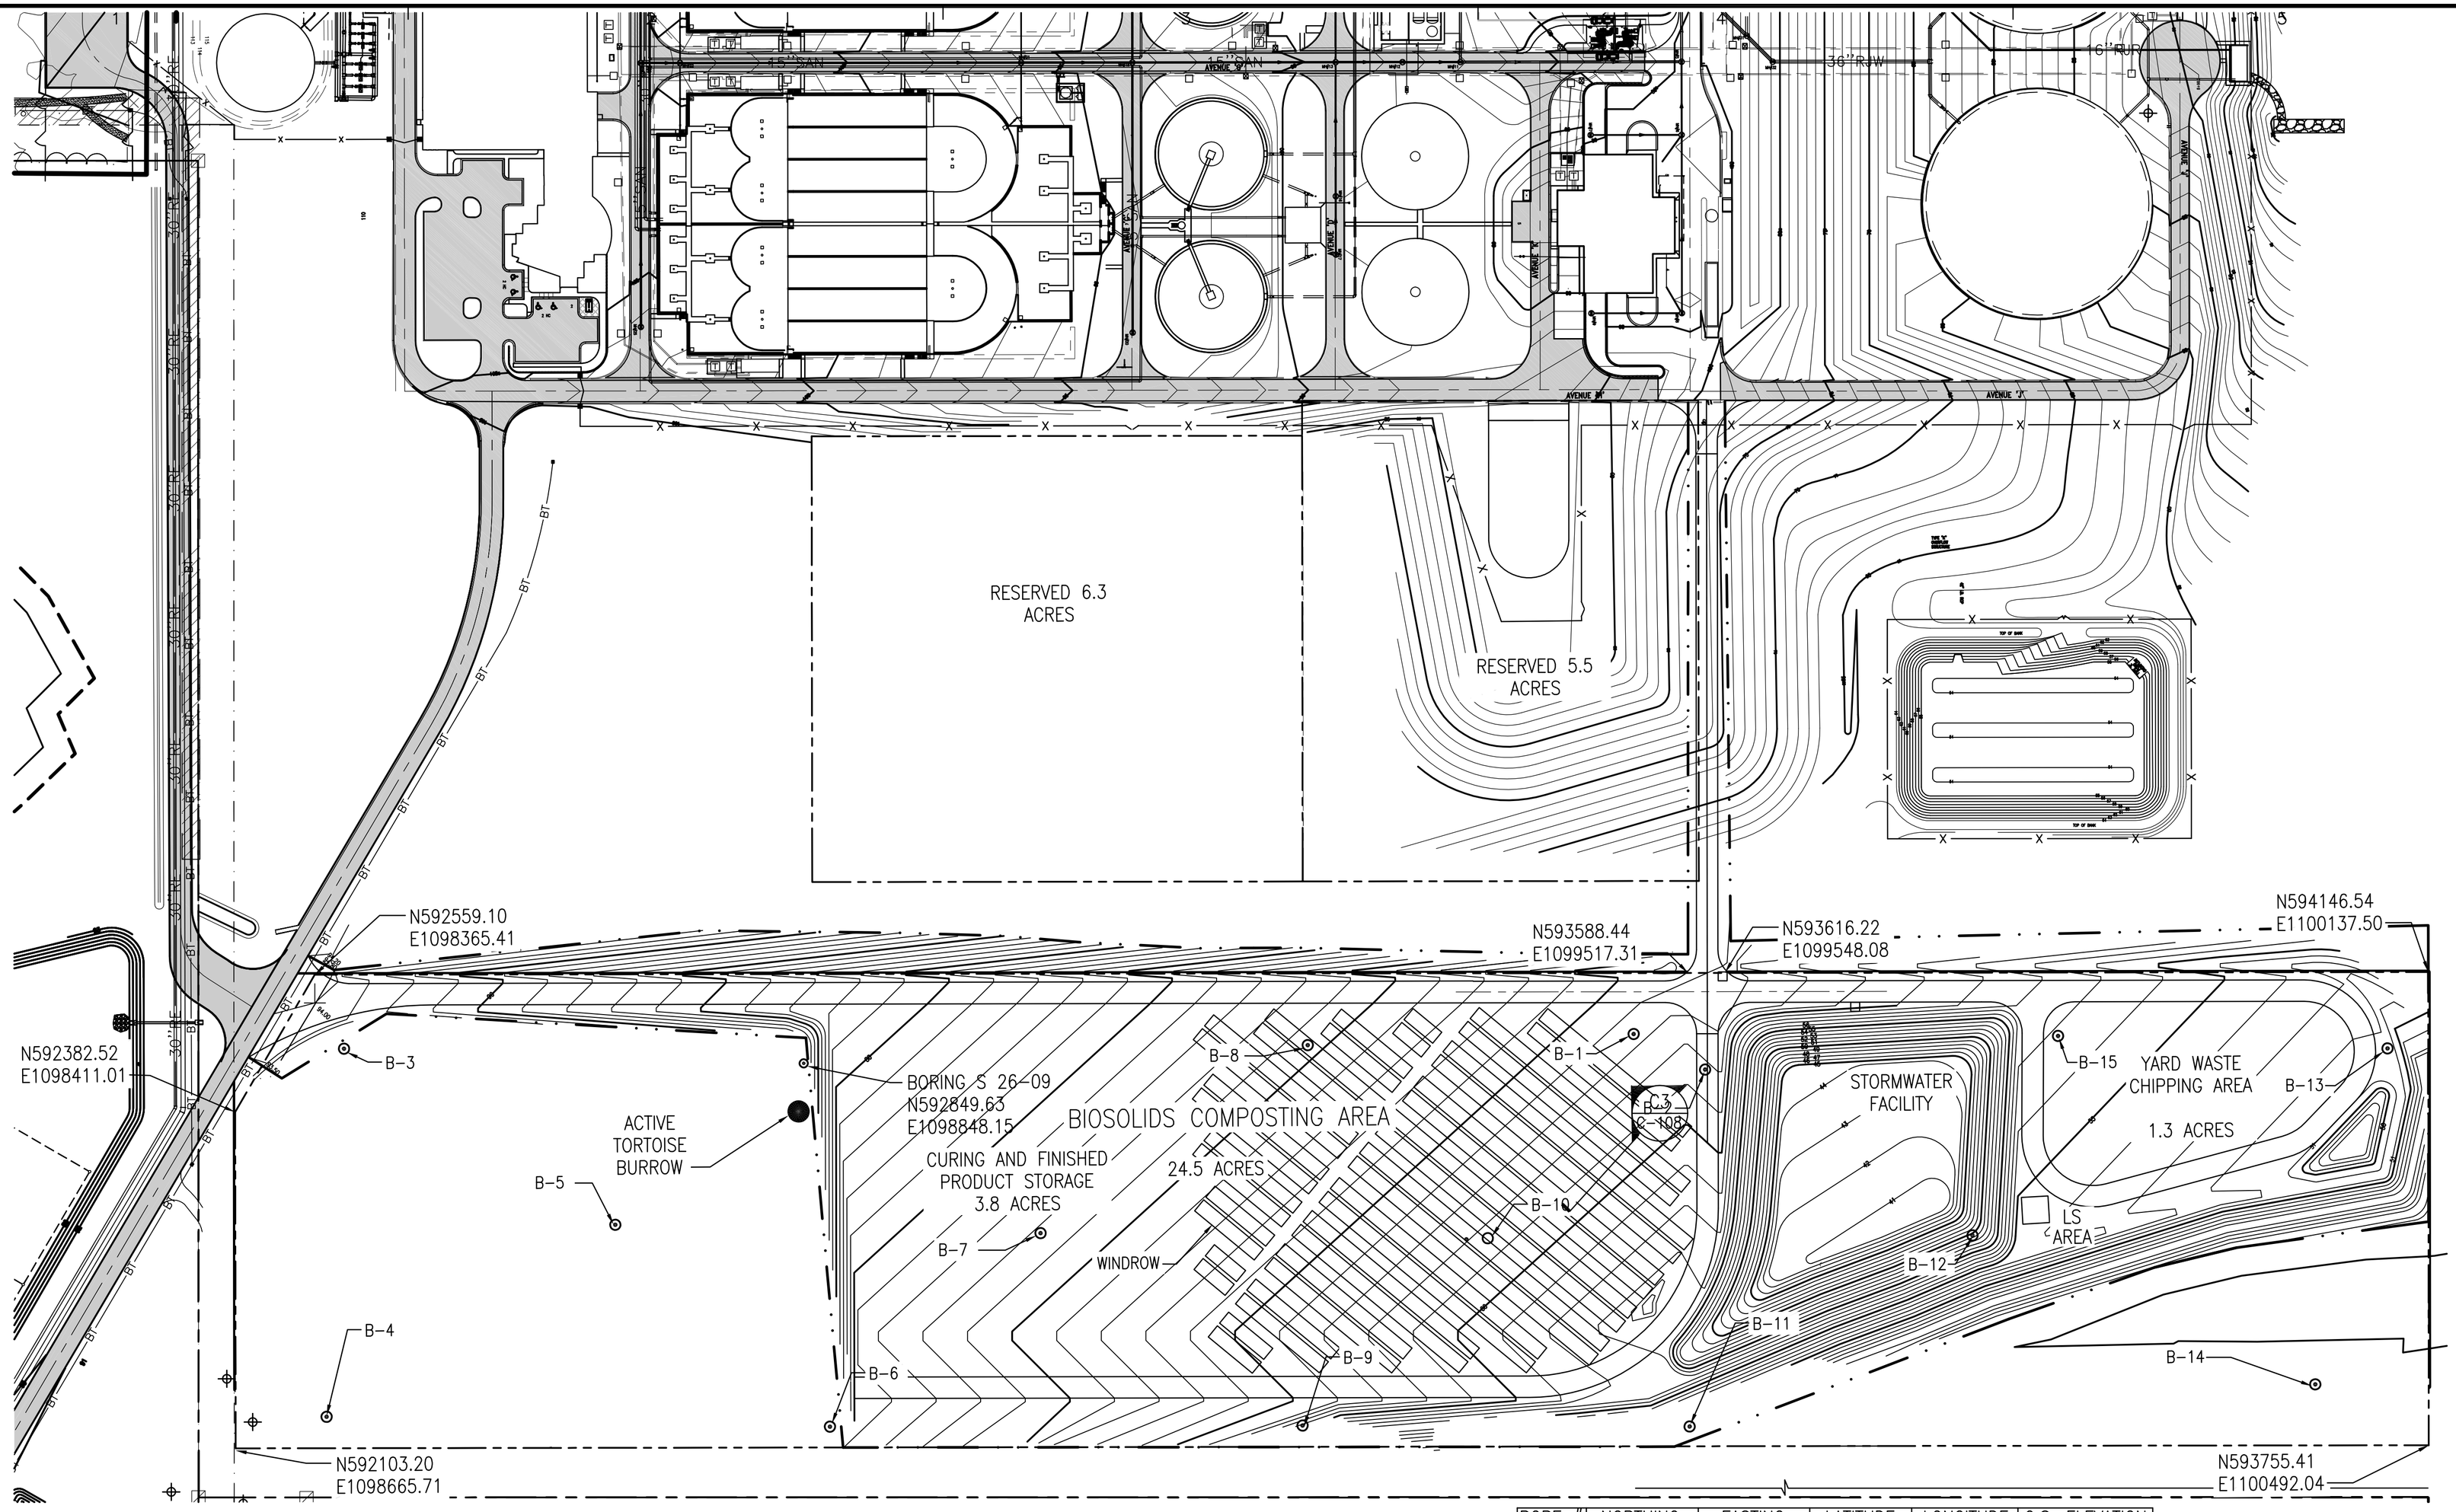

BORE #	NORTHING	EASTING	LATITUDE	LONGITUDE	G.S. ELEVATION
B-1	N593496.96	E1099517.76	30.6029839	87.2623022	64.0
B-2	N593520.88	E1099603.94	30.6030554	87.2620302	61.0
B-3	N592516.43	E1098454.53	30.6002179	87.2656050	91.5
B-4	N592196.63	E1098716.41	30.5993564	87.2647483	87.0
B-5	N592573.37	E1098812.75	30.6003983	87.2644712	85.5
B-6	N592566.29	E1099143.15	30.6004008	87.2634208	75.0
B-7	N592885.66	E1099173.29	30.6012807	87.2633497	74.5
B-8	N593242.89	E1099254.70	30.6022680	87.2631185	72.5
B-9	N592921.98	E1099536.03	30.6014047	87.2621999	60.5
B-10	N593227.07	E1099550.42	30.6022442	87.2621776	63.0
B-11	N593211.77	E1099859.20	30.6022227	87.2611953	50.5
B-12	N593583.32	E1099951.35	30.6032501	87.2609311	45.5
B-13	N594050.74	E1100156.71	30.6045485	87.2603145	49.5
B-14	N593716.52	E1099348.78	30.6036427	87.2596785	39.0
B-15	N593813.80	E1099872.85	30.6038778	87.2611972	55.5

A1 SITE PLAN
SCALE: 1"=100' 0 50' 100' 200'

PLAN NORTH

TRUE NORTH

BASKERVILLE-DONOVAN, INC.
Innovative Infrastructure Solutions
449 W. MAIN ST., PENSACOLA, FL 32502 (850)438-9661
ENGINEERING BUSINESS: EB-0000340
Pensacola - Panama City Beach - Tallahassee - Mobile - Brevard County - Tampa

This drawing is the property of BASKERVILLE-DONOVAN, INC. and is not to be reproduced in whole or in part. It is not to be used on any other project and is to be returned upon request.

SCOTT LENWOOD JERNIGAN, P.E.
FL Reg. Engineer #69170

ECUA CWRF
BIOSOLIDS
COMPOSTING

NO.	DATE	APPR.	REVISION/ACTION TAKEN

PROJECT NO: 27949.01
DESIGNED BY: SLJ
DRAWN BY: THO
CHK'D BY: SLJ
PROJ. MGR: SLJ
DATE: JUNE 2014

NOT RELEASED FOR CONSTRUCTION BY ___ DATE ___/___/___

BIOSOLIDS COMPOSTING
BORING AND
WINDROW PLAN

C-101

K:\279\27949.01 Biosolids Utilities & Site Evaluation\Permitting\C-100.dwg, Jul 21, 2014 - 10:39:27AM, toverton