KINGSFIELD WELL
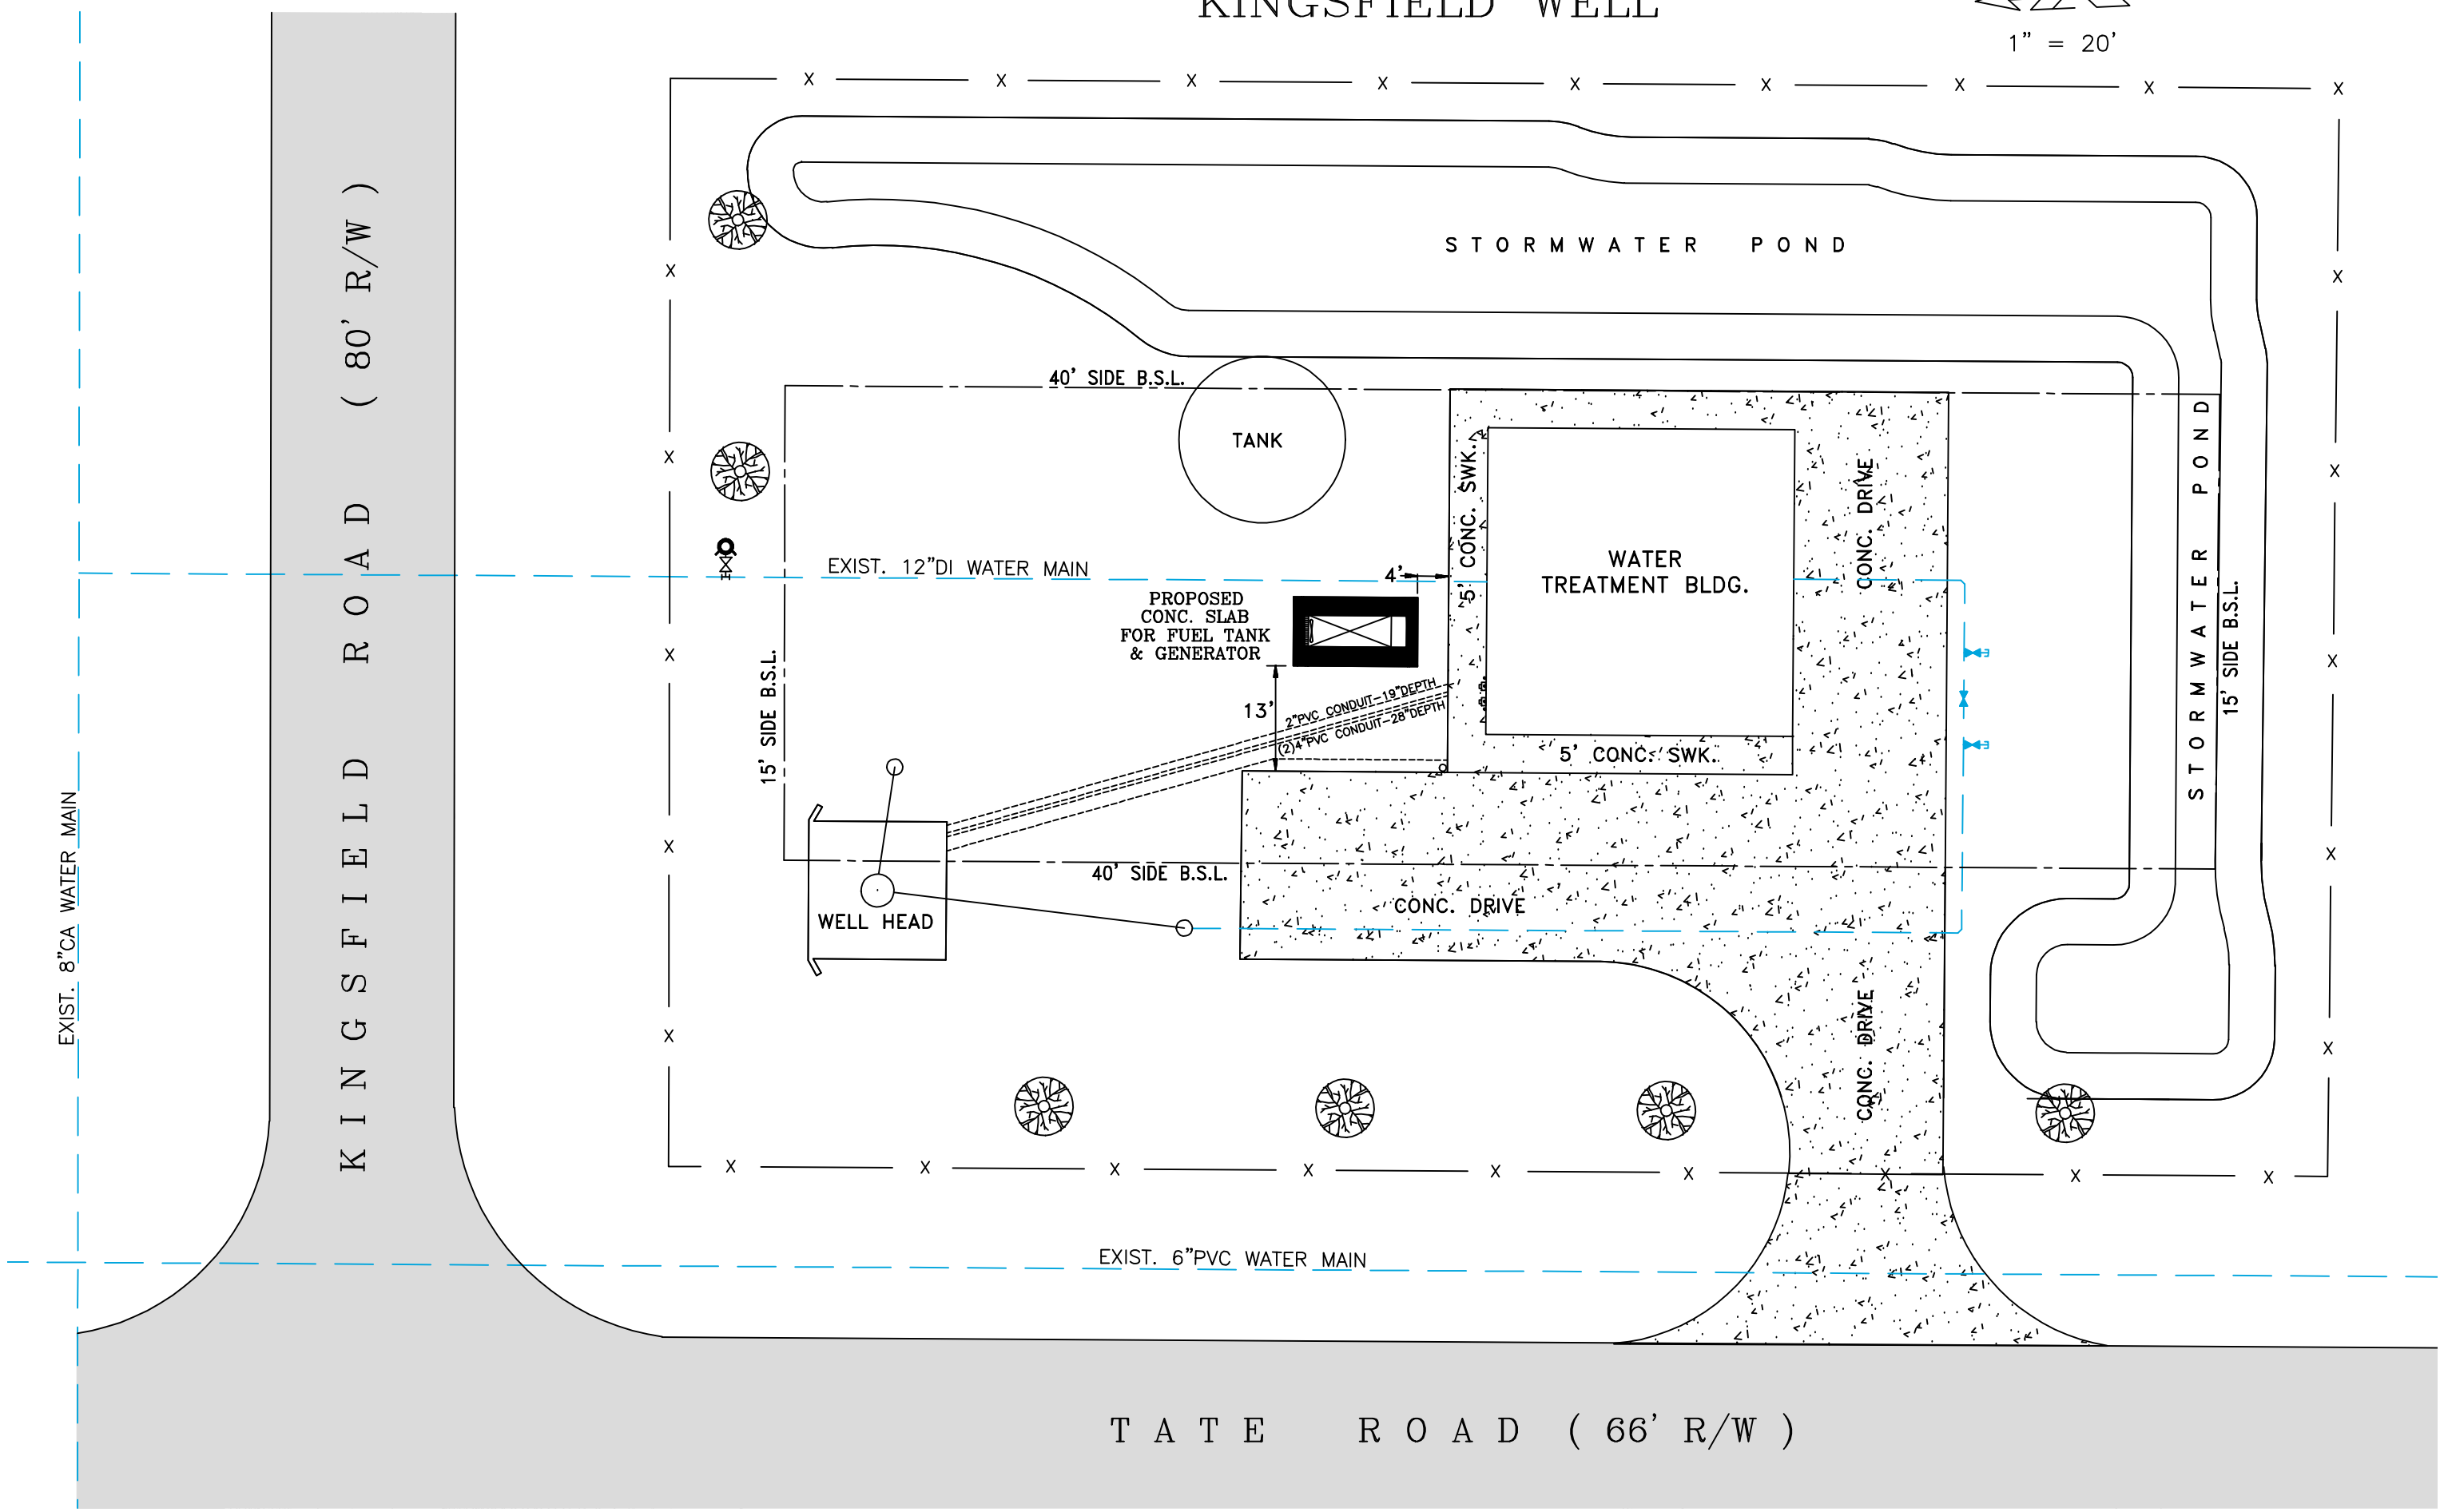
1" = 20'